NAME OF WORK:- Package-9, (Includes 2 Works Of Rs 200.00 Lakhs) 1) Improvements To Roads And Drains At Singapura, Singapura Garden, Valmiki Nagara, Asheraya Layout, Kuvempunagara & Naidu Layout In Ward No. 11 Kuvempunagara. 2) Improvements To Roads And Drains At Teachers Layout, Raghavendra Colony, Balaji Layout, Shrinidhi Layout, Vaisnavi Layout, Sai Garden, M S Palya, Bharath Nagara, Chinnaswamy Layout, Maruthi Layout, Vinayaka Nagar, Singapura Paradise, In Ward No. 11 Kuvempunagara.

First and Final Bill

Key Map

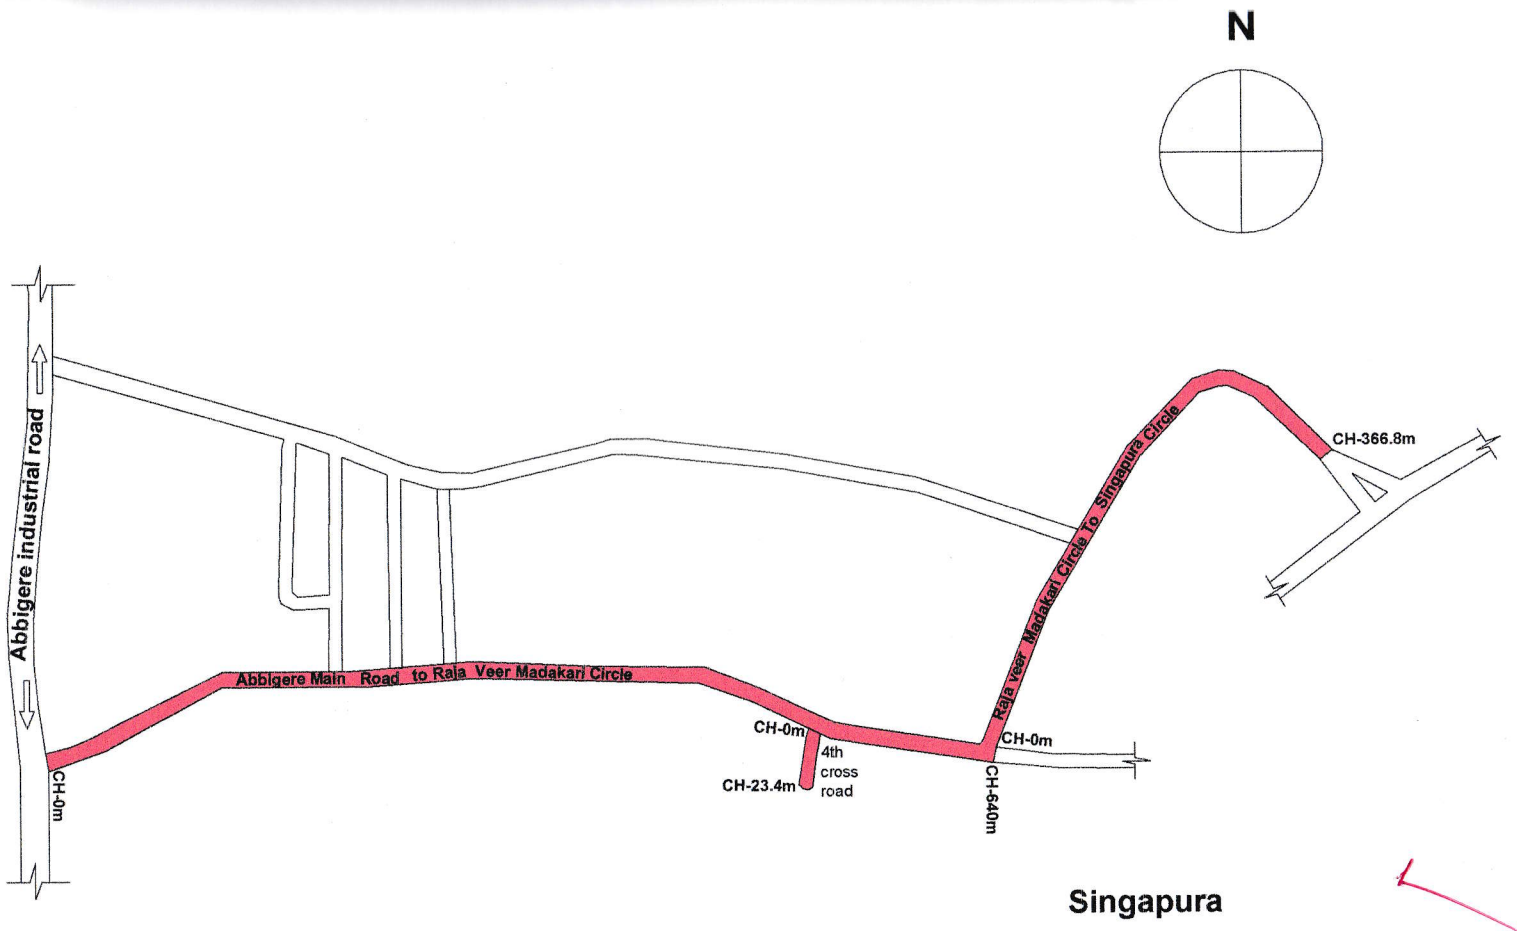

NOTES:-

1) Do Not Scale The Drawings

2) All Dimensions Are In meters

INDEX

Asphalt road

PROJECT	Package No.09(Includes 2 Works of Rs.200.00 Lakhs) : 1) Improvements to Roads and Drains at Singapura, Singapura Garden, Valmiki Nagara, Ashreya Layout, Kuvempunagara & Naidu Layout in Ward no.11 Kuvempunagara. 2) Improvements to Roads and Drains at Teachers Layout, Raghavendra Colony and Balaji Layout, Srinidhi Layout, Vaishnavi Layout, Sai Garden, M S Palya, Bharath Nagara, Chinnaswamy Layout, Maruthi Layout, Vinayaka Nagar, Singapura Paradise in Ward no.11 Kuvempunagara.
CLIENT	BBMP

RUDRAPRASAD CONSULTANTS
STRUCTURAL ENGINEERS, ARCHITECTS
& PROJECT MANAGEMENT CONSULTANTS
No. 3 7th MAIN,
MALLESWARAM BANGALORE-560003
Ph : 23444801
Mob : 91-9448227083,91-9972924526
E-mail: rudraprasad3@rediffmail.com
Web: www.arkengineeers.com

Assistant Executive Engineer
Vidyaranyapura Sub Division
BBMP, Bangalore - 97

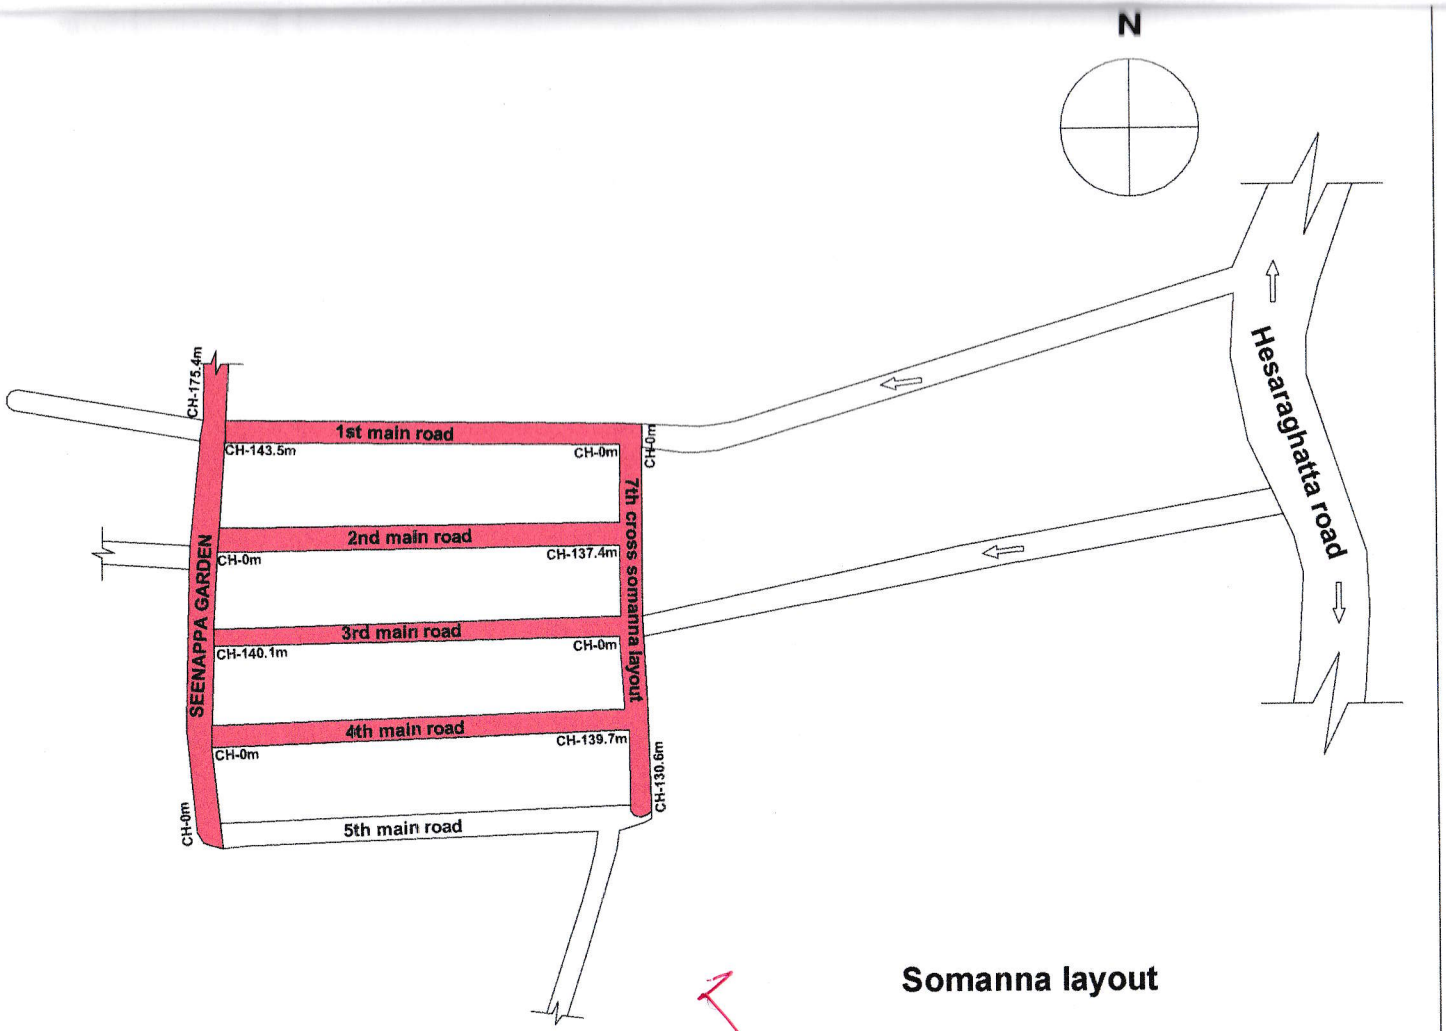

Assistant Executive Engineer
Vidyaranyapura Sub Division
BBMP, Bangalore-97

NOTES:-

1) Do Not Scale The Drawings

2) All Dimensions Are In meters

INDEX

Asphalt road

PROJECT	Package No.09(Includes 2 Works of Rs.200.00 Lakhs) : 1) Improvements to Roads and Drains at Singapura, Singapura Garden, Valmiki Nagara, Ashreya Layout, Kuvempunagara & Naidu Layout in Ward no.11 Kuvempunagara. 2) Improvements to Roads and Drains at Teachers Layout, Raghavendra Colony and Balaji Layout, Srinidhi Layout, Vaishnavi Layout, Sai Garden, M S Palya, Bharath Nagara, Chinnaswamy Layout, Maruthi Layout, Vinayaka Nagar, Singapura Paradise in Ward no.11 Kuvempunagara.
CLIENT	BBMP

RUDRAPRASAD CONSULTANTS
STRUCTURAL ENGINEERS, ARCHITECTS
& PROJECT MANAGEMENT CONSULTANTS
No. 3 7th MAIN,
MALLESWARAM BANGALORE-560003
Ph : 23444801
Mob : 91-9448227083,91-9972924526
E-mail: rudraprasad3@rediffmail.com
Web: www.arkengineers.com

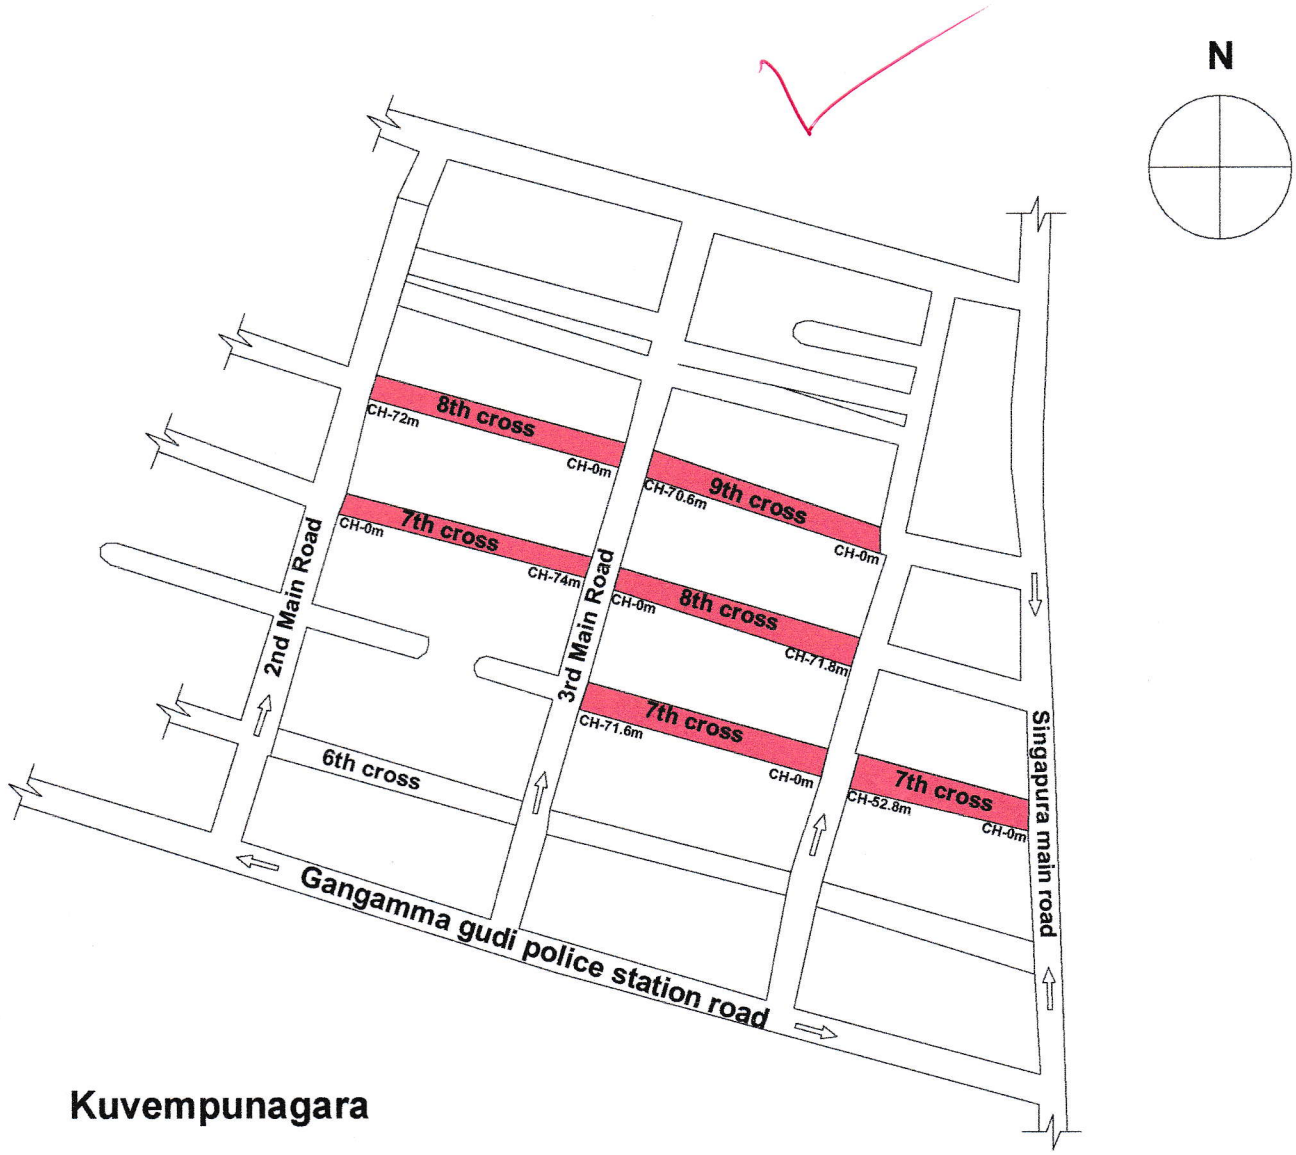

Kuvempunagara

NOTES:-

1) Do Not Scale The Drawings

2) All Dimensions Are In meters

INDEX

Asphalt road

PROJECT	Package No.09(Includes 2 Works of Rs.200.00 Lakhs) : 1) Improvements to Roads and Drains at Singapura, Singapura Garden, Valmiki Nagara, Ashreya Layout, Kuvempunagara & Naidu Layout in Ward no.11 Kuvempunagara. 2) Improvements to Roads and Drains at Teachers Layout, Raghavendra Colony and Balaji Layout, Srinidhi Layout, Vaishnavi Layout, Sai Garden, M S Palya, Bharath Nagara, Chinnaswamy Layout, Maruthi Layout, Vinayaka Nagar, Singapura Paradise in Ward no.11 Kuvempunagara.
CLIENT	BBMP

RUDRAPRASAD CONSULTANTS
STRUCTURAL ENGINEERS, ARCHITECTS
& PROJECT MANAGEMENT CONSULTANTS
No. 3 7th MAIN,
MALLESWARAM BANGALORE-560003
Ph : 23444801
Mob : 91-9448227083,91-9972924526
E-mail: rudraprasad3@rediffmail.com
Web: www.arkengineeers.com

Assistant Executive Engineer
Vidyaranyapura Sub Division
BBMP, Bangalore - 97

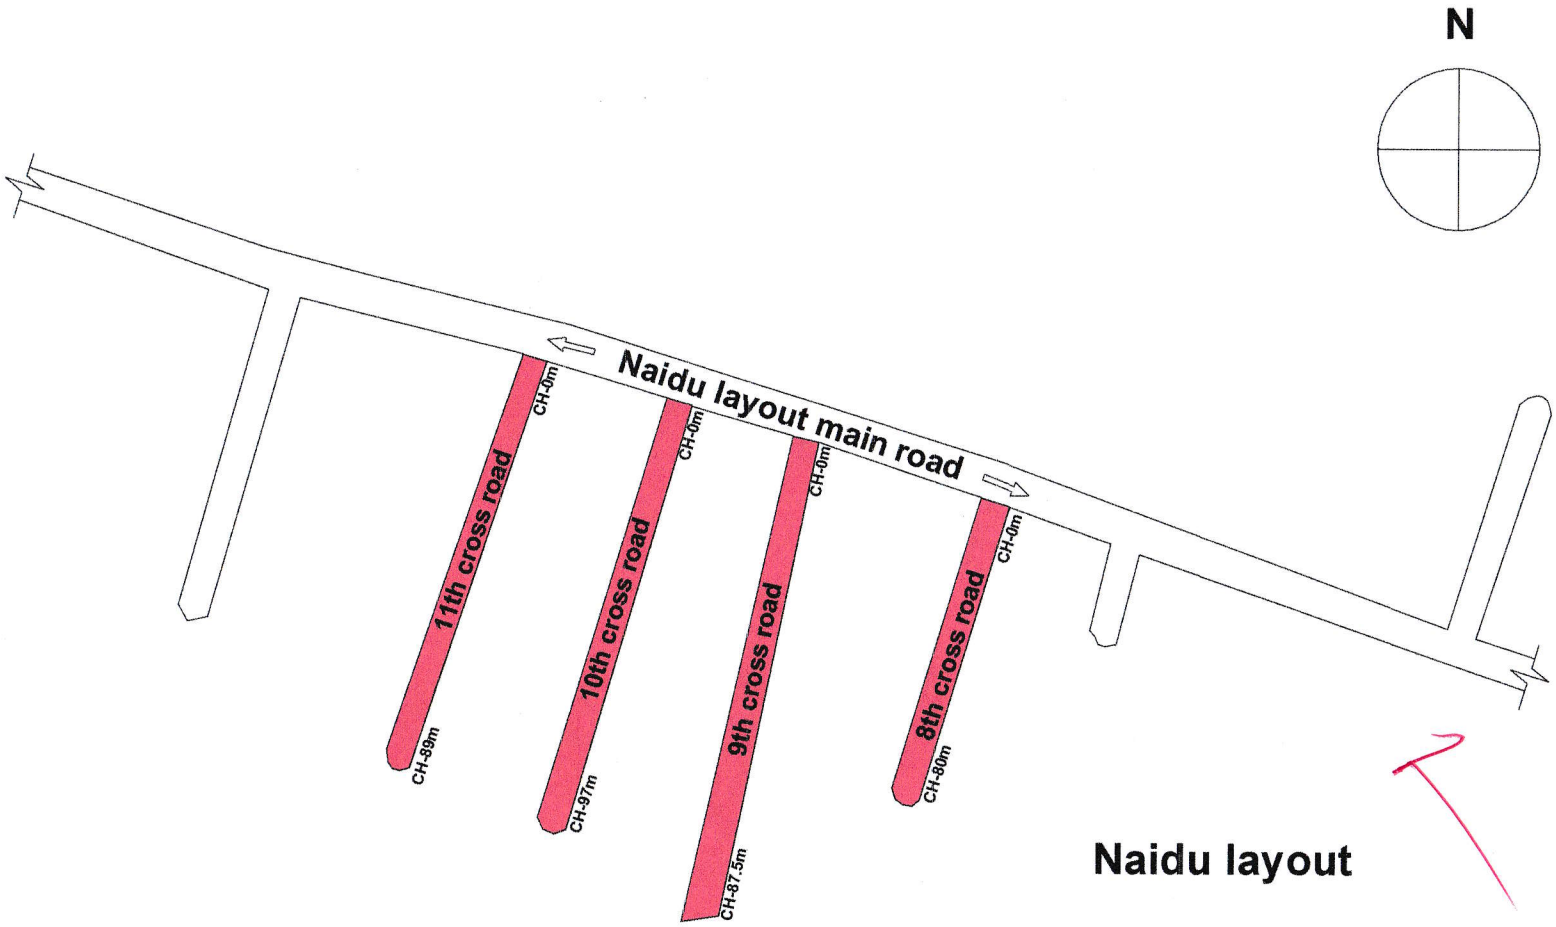

Assistant Executive Engineer
Vidyaranyapura Sub Division
BBMP, Bangalore-97

NOTES:-

1) Do Not Scale The Drawings

2) All Dimensions Are In meters

INDEX

Asphalt road

PROJECT	Package No.09(Includes 2 Works of Rs.200.00 Lakhs) : 1) Improvements to Roads and Drains at Singapura, Singapura Garden, Valmiki Nagara, Ashreya Layout, Kuvempunagara & Naidu Layout in Ward no.11 Kuvempunagara. 2) Improvements to Roads and Drains at Teachers Layout, Raghavendra Colony and Balaji Layout, Srinidhi Layout, Vaishnavi Layout, Sai Garden, M S Palya, Bharath Nagara, Chinnaswamy Layout, Maruthi Layout, Vinayaka Nagar, Singapura Paradise in Ward no.11 Kuvempunagara.
CLIENT	BBMP

RUDRAPRASAD CONSULTANTS
STRUCTURAL ENGINEERS, ARCHITECTS
& PROJECT MANAGEMENT CONSULTANTS
No. 3 7th MAIN,
MALLESWARAM BANGALORE-560003
Ph : 23444801
Mob : 91-9448227083,91-9972924526
E-mail: rudraprasad3@rediffmail.com
Web: www.arkengineeers.com

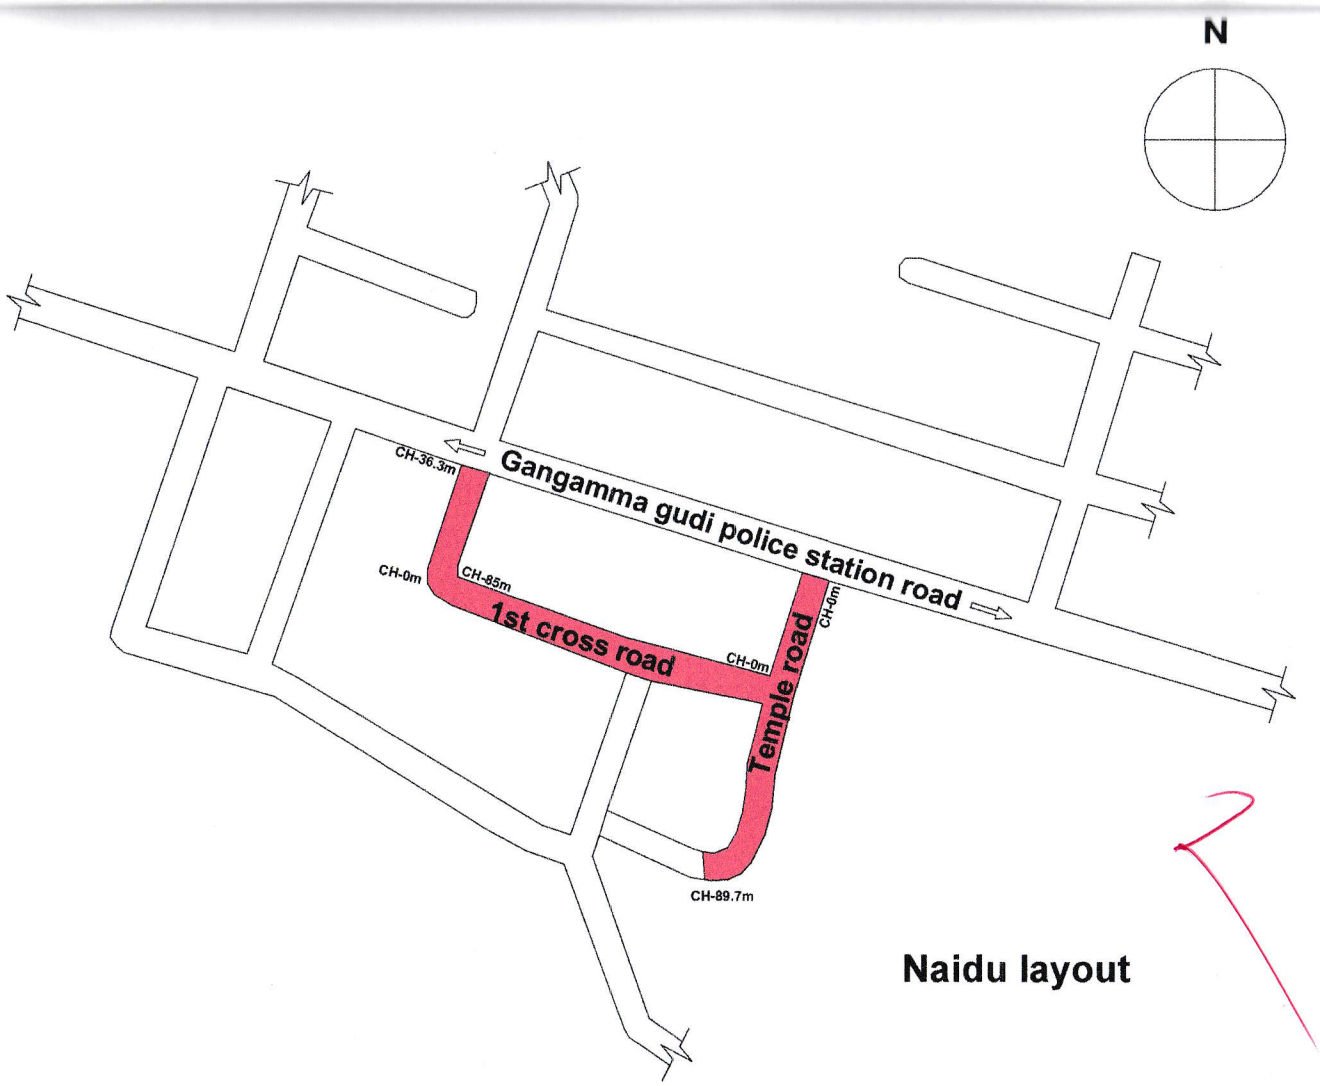

Assistant Executive Engineer
Vidyaranyapura Sub Division
BBMP, Bangalore-97

NOTES:- **1) Do Not Scale The Drawings** **2) All Dimensions Are In meters**	INDEX **Asphalt road**

PROJECT	Package No.09(Includes 2 Works of Rs.200.00 Lakhs) : 1) Improvements to Roads and Drains at Singapura, Singapura Garden, Valmiki Nagara, Ashreya Layout, Kuvempunagara & Naidu Layout in Ward no.11 Kuvempunagara. 2) Improvements to Roads and Drains at Teachers Layout, Raghavendra Colony and Balaji Layout, Srinidhi Layout, Vaishnavi Layout, Sai Garden, M S Palya, Bharath Nagara, Chinnaswamy Layout, Maruthi Layout, Vinayaka Nagar, Singapura Paradise in Ward no.11 Kuvempunagara.
CLIENT	BBMP

RUDRAPRASAD CONSULTANTS
STRUCTURAL ENGINEERS, ARCHITECTS
& PROJECT MANAGEMENT CONSULTANTS
No. 3 7th MAIN,
MALLESWARAM BANGALORE-560003
Ph : 23444801
Mob : 91-9448227083,91-9972924526
E-mail: rudraprasad3@rediffmail.com
Web: www.arkengineeers.com

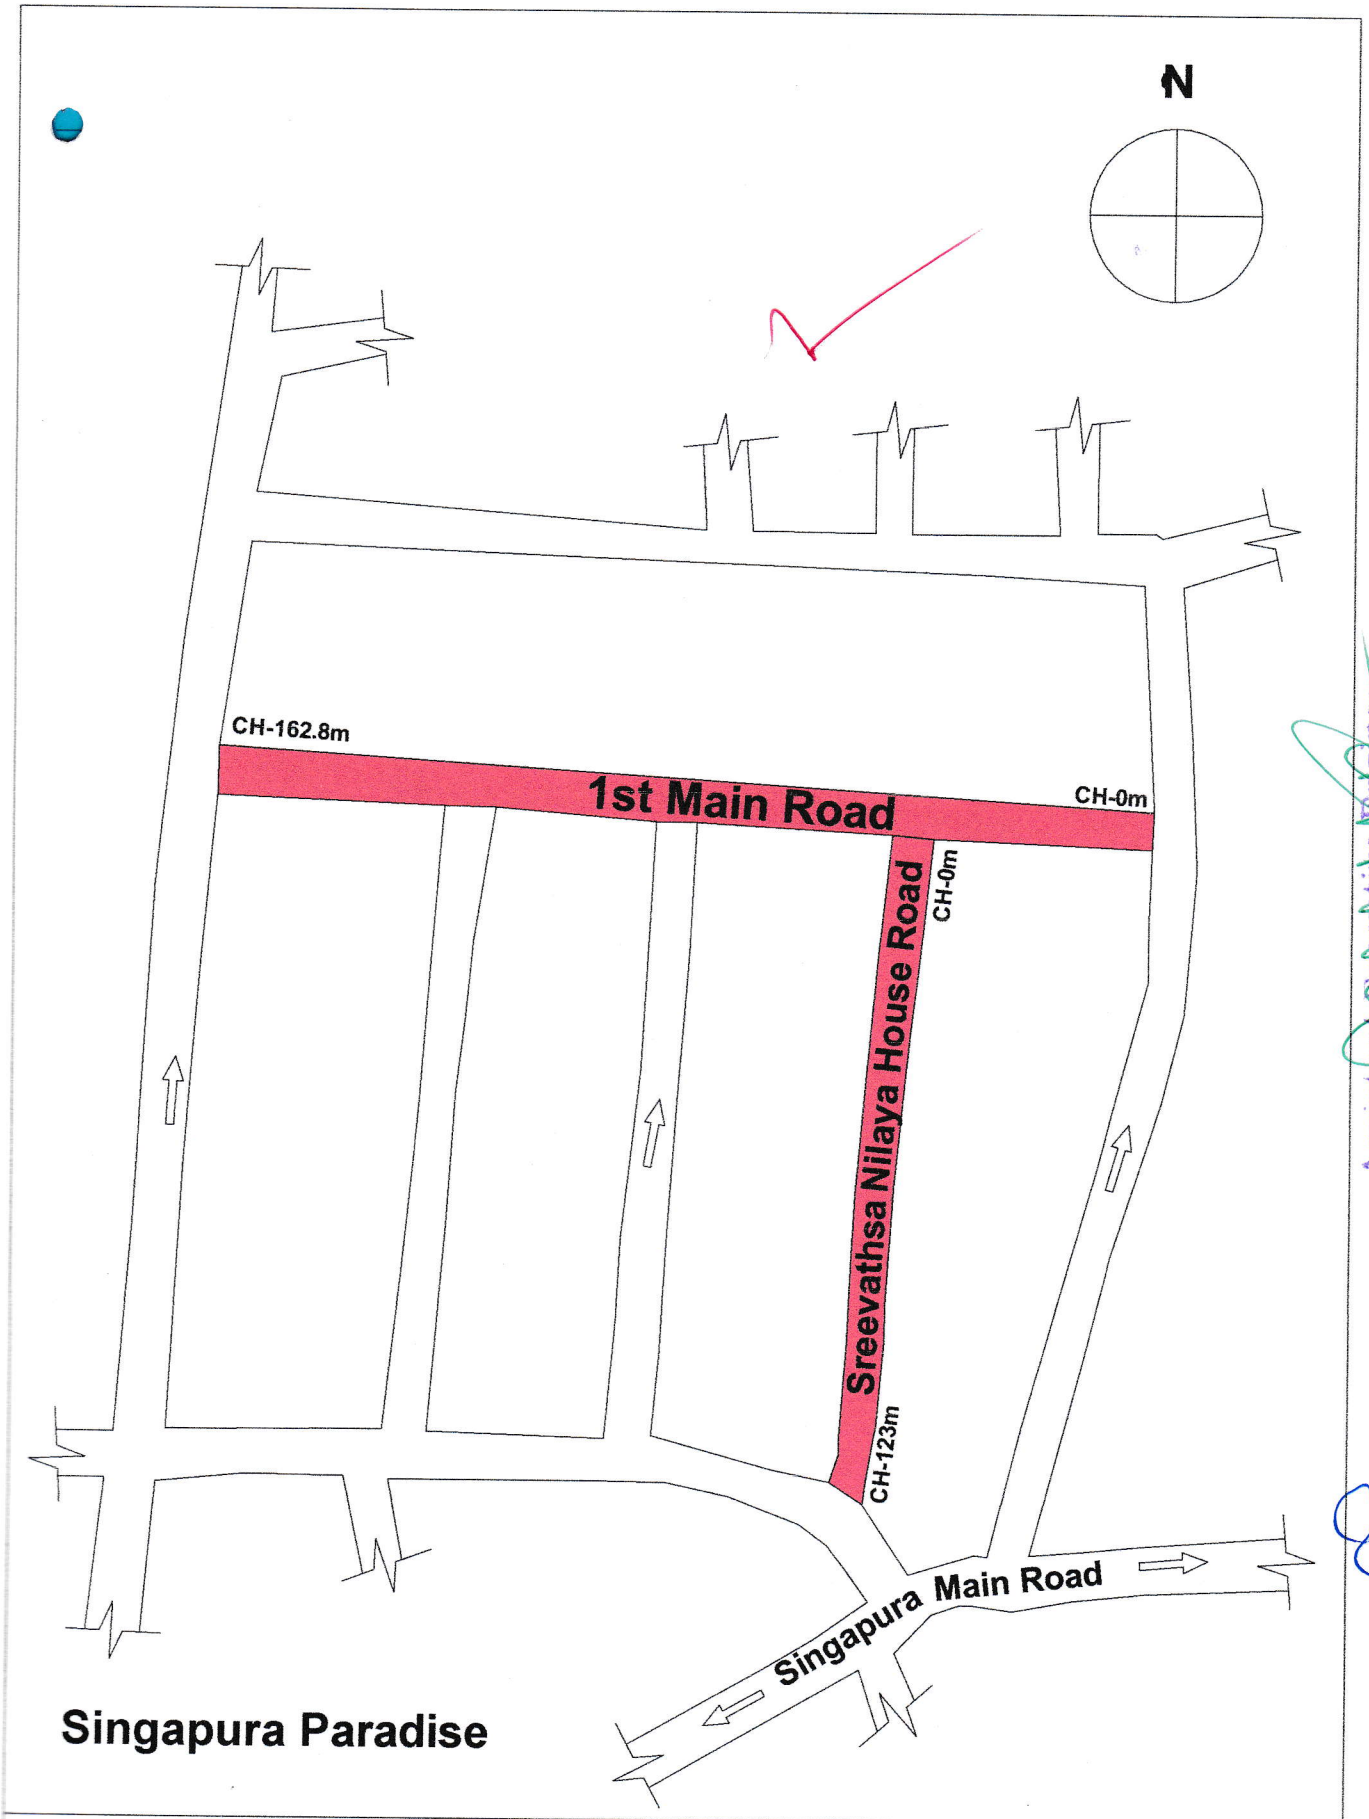

Assistant Executive Engineer
Vidyaranyapura Sub Division
BBMP, Bangalore-97

NOTES:-

1) Do Not Scale The Drawings

2) All Dimensions Are In meters

INDEX

Asphalt road

PROJECT	Package No.09(Includes 2 Works of Rs.200.00 Lakhs) : 1) Improvements to Roads and Drains at Singapura, Singapura Garden, Valmiki Nagara, Ashreya Layout, Kuvempunagara & Naidu Layout in Ward no.11 Kuvempunagara. 2) Improvements to Roads and Drains at Teachers Layout, Raghavendra Colony and Balaji Layout, Srinidhi Layout, Vaishnavi Layout, Sai Garden, M S Palya, Bharath Nagara, Chinnaswamy Layout, Maruthi Layout, Vinayaka Nagar, Singapura Paradise in Ward no.11 Kuvempunagara.
CLIENT	BBMP

RUDRAPRASAD CONSULTANTS
STRUCTURAL ENGINEERS, ARCHITECTS
& PROJECT MANAGEMENT CONSULTANTS
No. 3 7th MAIN,
MALLESWARAM BANGALORE-560003
Ph : 23444801
Mob : 91-9448227083,91-9972924526
E-mail: rudraprasad3@rediffmail.com
Web: www.arkengineeers.com
Engineers

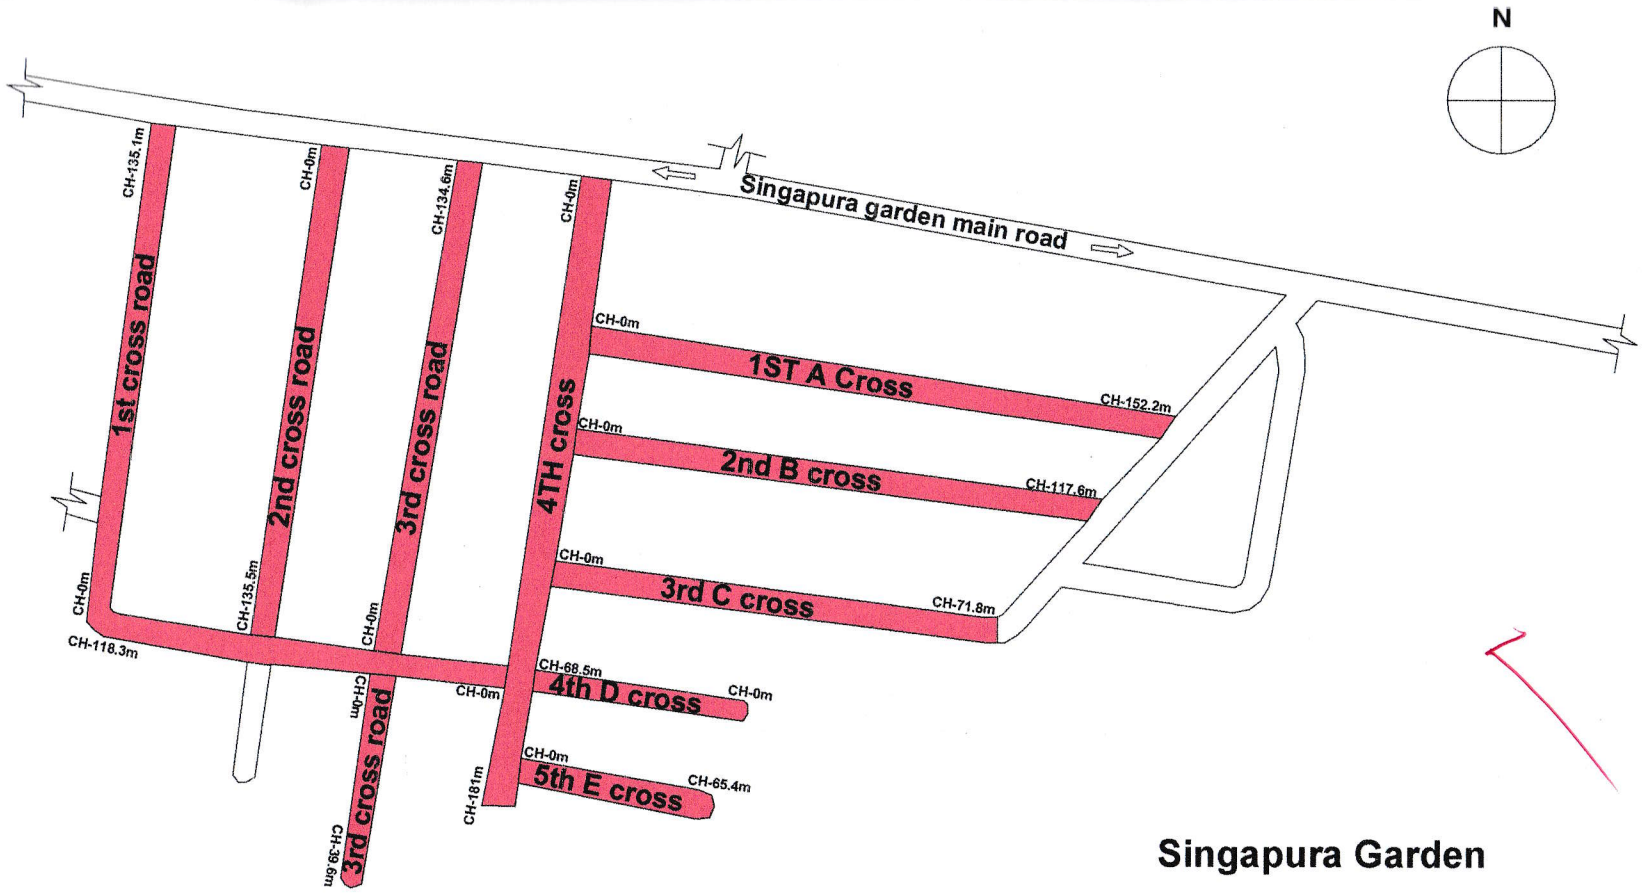

Singapura Garden

NOTES:-

1) Do Not Scale The Drawings

2) All Dimensions Are In meters

INDEX

Asphalt road

PROJECT	Package No.09(Includes 2 Works of Rs.200.00 Lakhs) : 1) Improvements to Roads and Drains at Singapura, Singapura Garden, Valmiki Nagara, Ashreya Layout, Kuvempunagara & Naidu Layout in Ward no.11 Kuvempunagara. 2) Improvements to Roads and Drains at Teachers Layout, Raghavendra Colony and Balaji Layout, Srinidhi Layout, Vaishnavi Layout, Sai Garden, M S Palya, Bharath Nagara, Chinnaswamy Layout, Maruthi Layout, Vinayaka Nagar, Singapura Paradise in Ward no.11 Kuvempunagara.
CLIENT	BBMP

RUDRAPRASAD CONSULTANTS
STRUCTURAL ENGINEERS, ARCHITECTS & PROJECT MANAGEMENT CONSULTANTS
No. 3 7th MAIN,
MALLESWARAM BANGALORE-560003
Ph : 23444801
Mob : 91-9448227083,91-9972924526
E-mail: rudraprasad3@rediffmail.com
Web: www.arkengineeers.com

Assistant Executive Engineer
Vidyaranyapura Sub Division
BBMP, Bangalore - 97